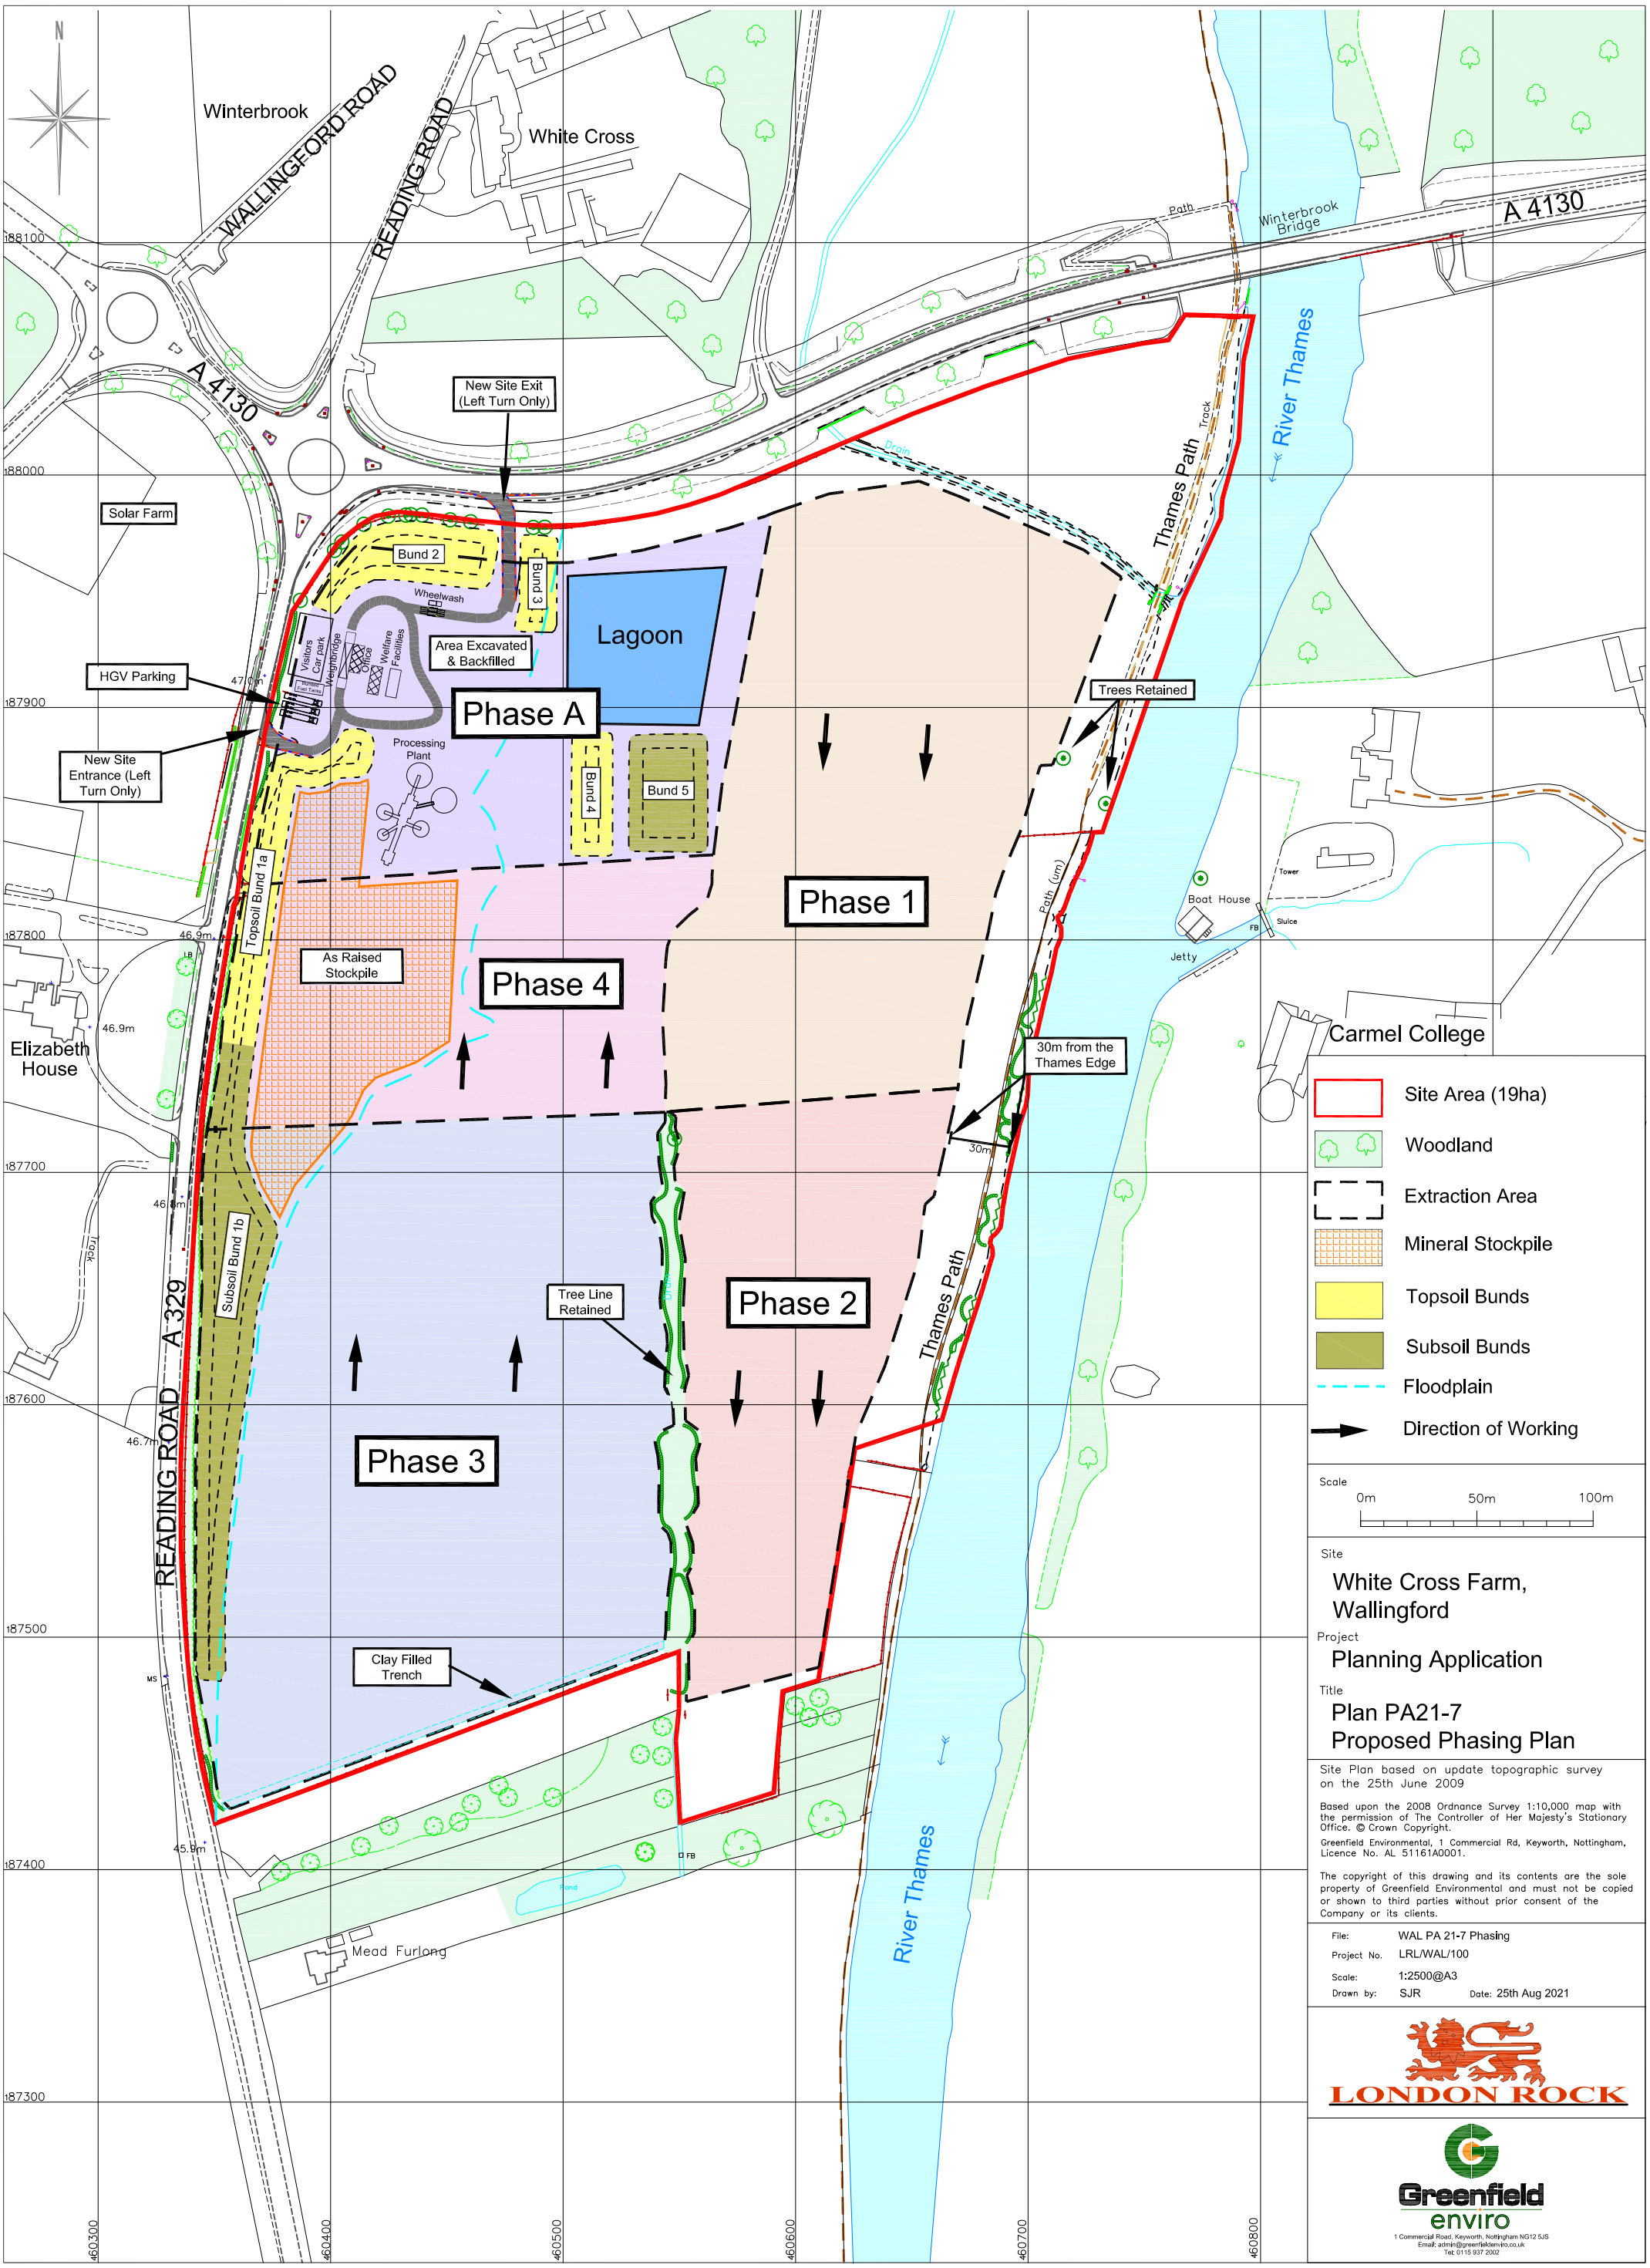
N
Winterbrook
WALLINGFORD ROAD
READING ROAD
White Cross
A 4130
Path
Winterbrook Bridge
River Thames
New Site Exit (Left Turn Only)
Solar Farm
Bund 2
Bund 3
Wheelwash
Visitors Car park
Weighbridge
Office
Welfare Facilities
Area Excavated & Backfilled
Lagoon
HGV Parking
Phase A
New Site Entrance (Left Turn Only)
Processing Plant
Bund 4
Bund 5
Topsoil Bund 1a
As Raised Stockpile
Phase 4
Phase 1
Thames Path Track
Drain
Trees Retained
Boat House
Sluice
Jetty
Tower
Path (um)
Elizabeth House
Carmel College
30m from the Thames Edge
Subsoil Bund 1b
A 329
Track
Tree Line Retained
Phase 2
Thames Path
Phase 3
Clay Filled Trench
Mead Furlong
Pond
Site Area (19ha)
Woodland
Extraction Area
Mineral Stockpile
Topsoil Bunds
Subsoil Bunds
Floodplain
Direction of Working
Scale
0m
50m
100m
Site
White Cross Farm, Wallingford
Project
Planning Application
Title
Plan PA21-7
Proposed Phasing Plan
Site Plan based on update topographic survey on the 25th June 2009
Based upon the 2008 Ordnance Survey 1:10,000 map with the permission of The Controller of Her Majesty's Stationary Office. © Crown Copyright.
Greenfield Environmental, 1 Commercial Rd, Keyworth, Nottingham, Licence No. AL 51161A0001.
The copyright of this drawing and its contents are the sole property of Greenfield Environmental and must not be copied or shown to third parties without prior consent of the Company or its clients.
File: WAL PA 21-7 Phasing
Project No. LRL/WAL/100
Scale: 1:2500@A3
Drawn by: SJR
Date: 25th Aug 2021
LONDON ROCK
Greenfield enviro
1 Commercial Road, Keyworth, Nottingham NG12 5JS
Email: admin@greenfieldenviro.co.uk
Tel: 0115 937 2002